

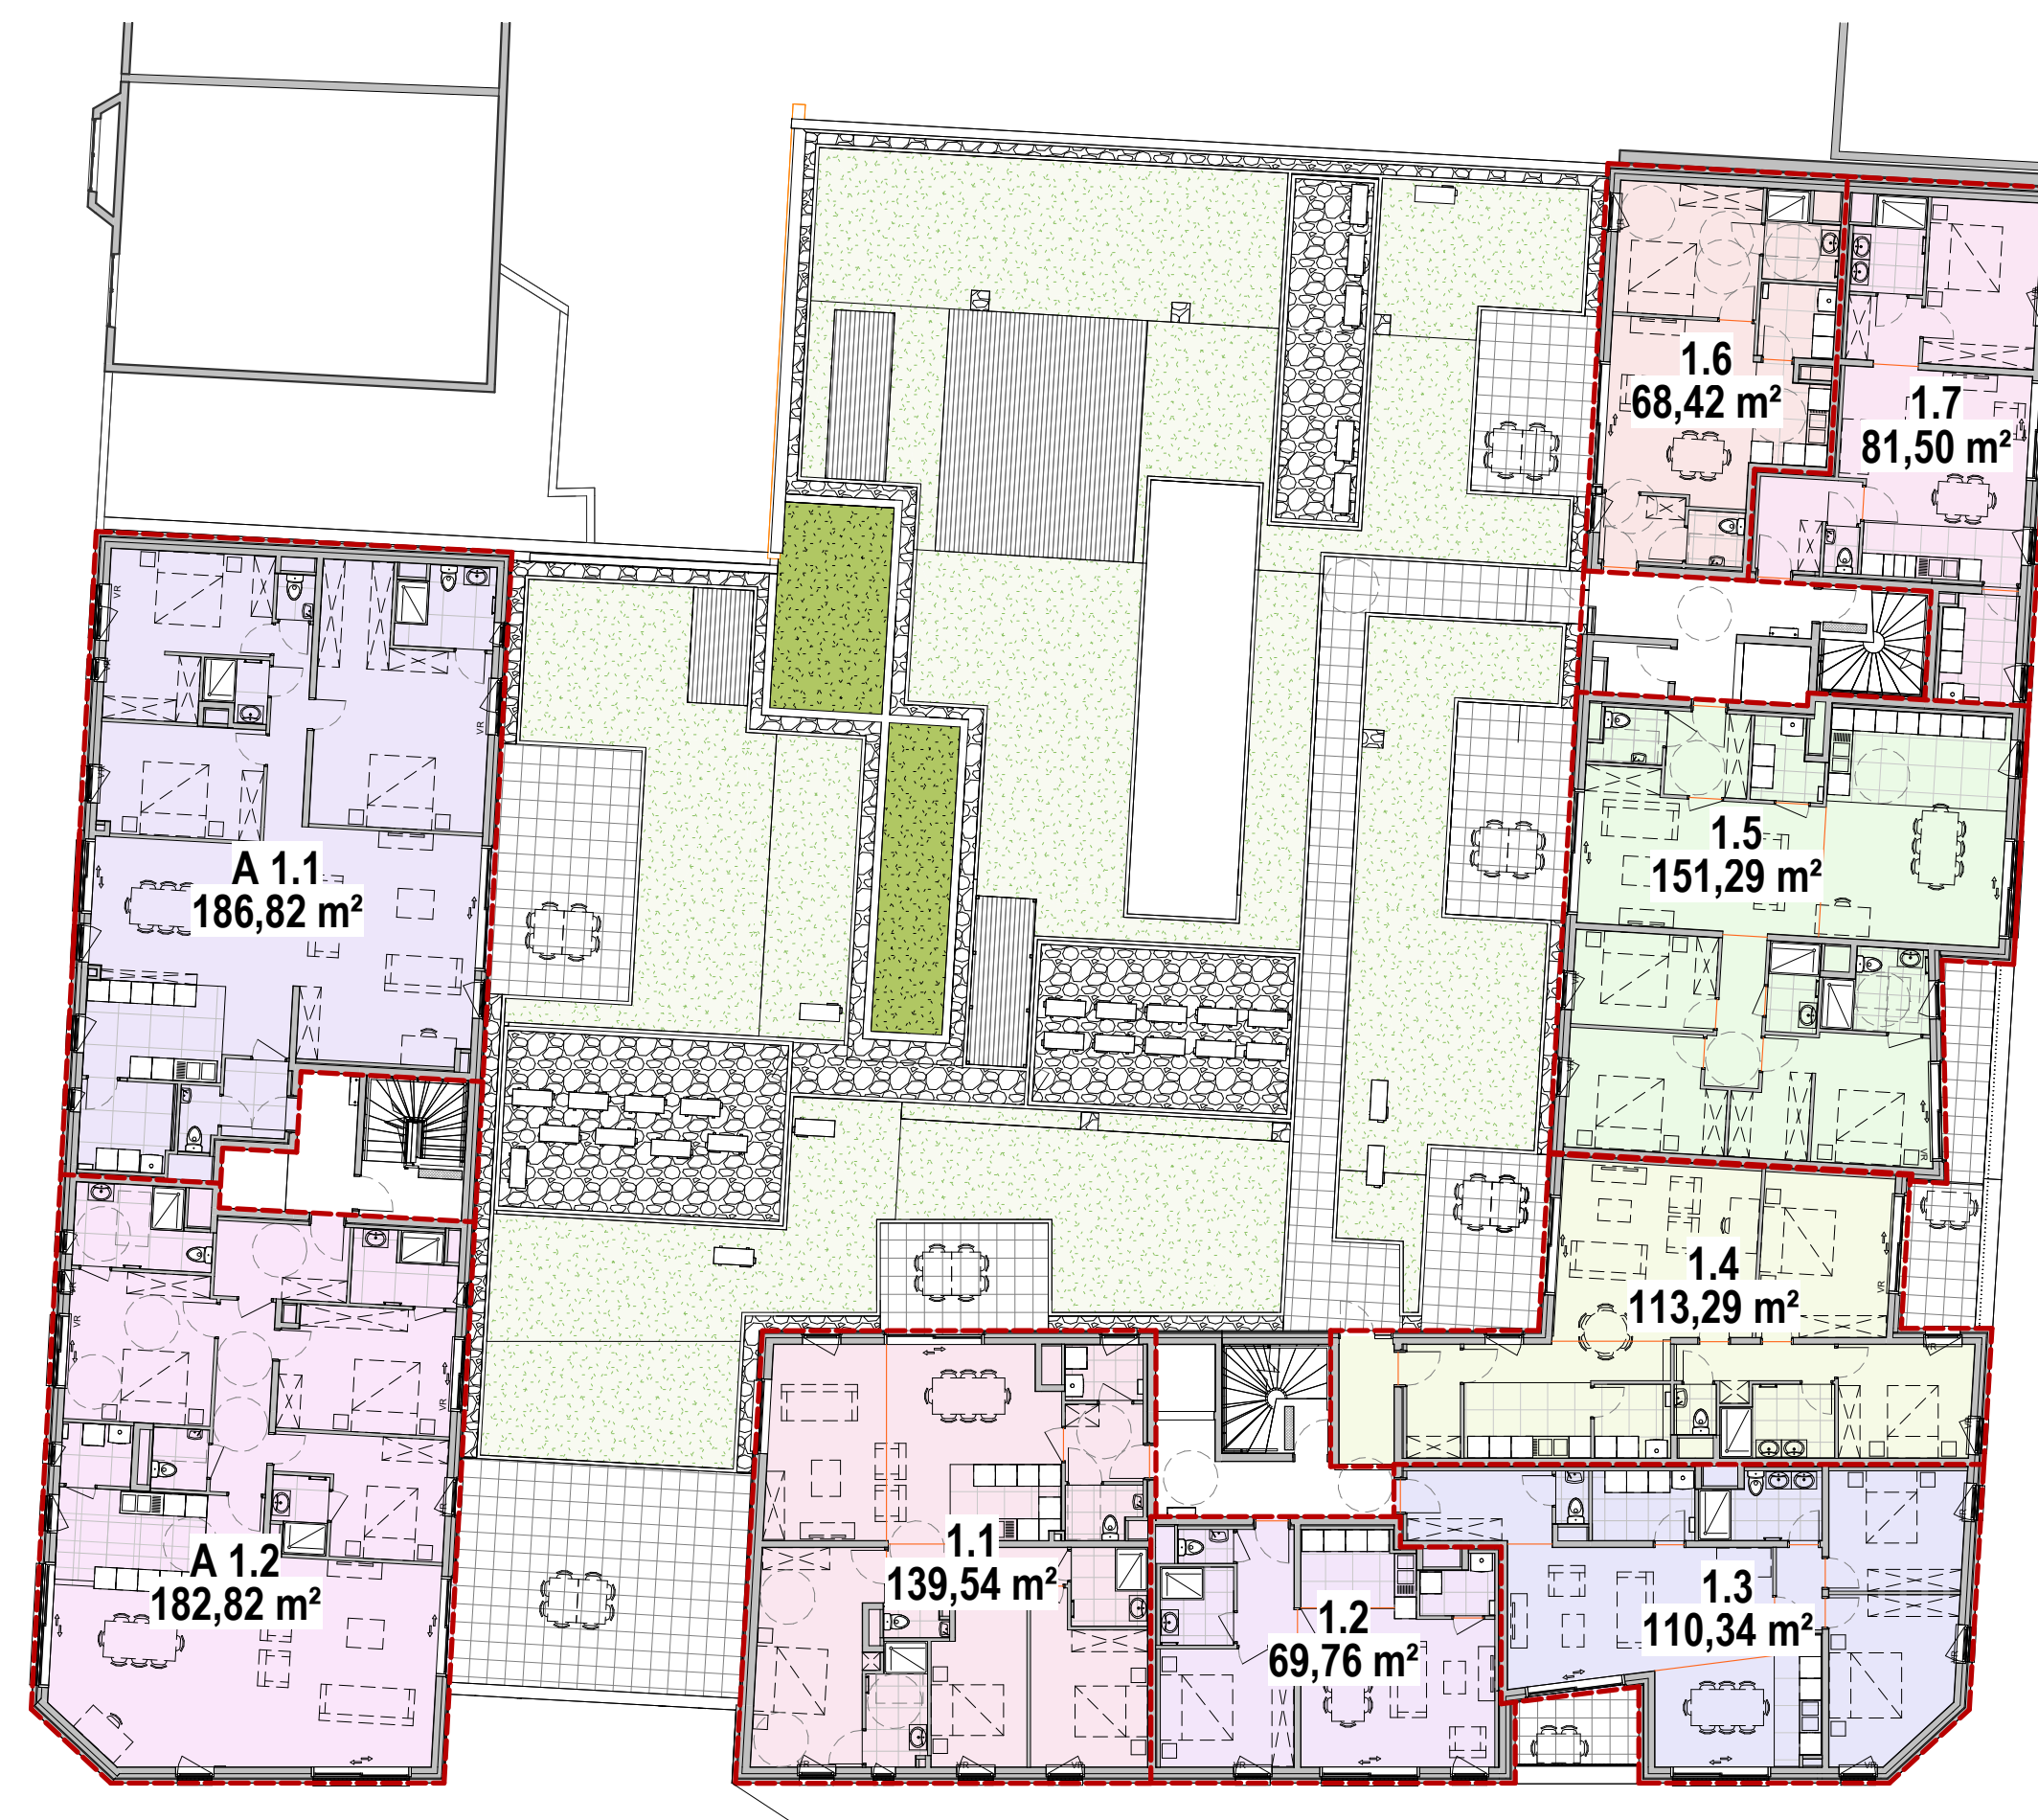


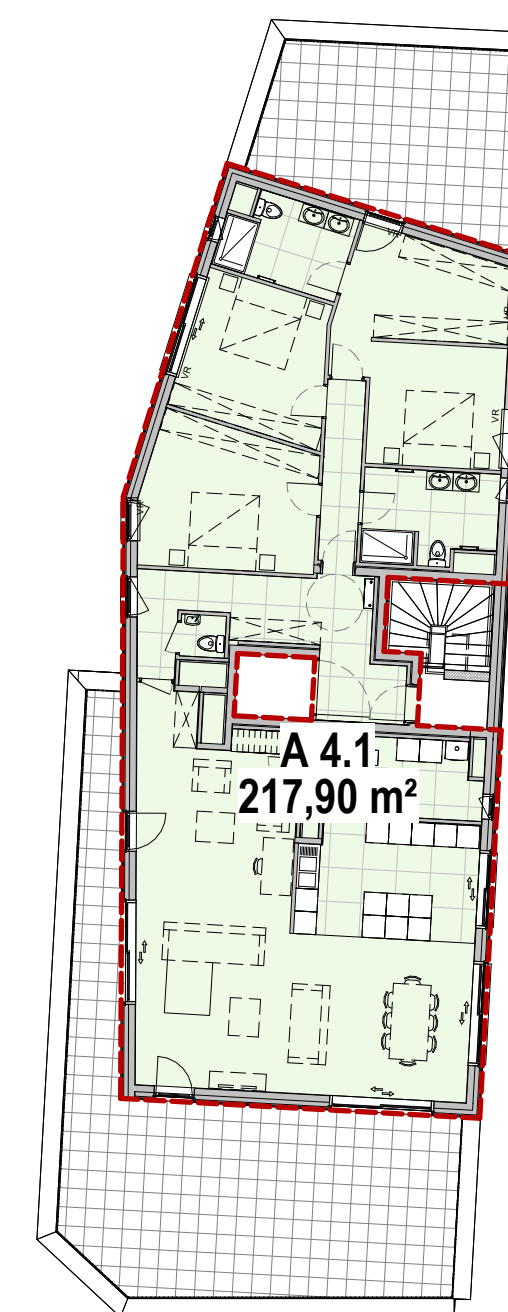

Nomenclature des SURFACES BRUTES		
	Norm	Surface
0,1		119,06 m²
0,2		73,96 m²
1,1		130,54 m²
1,2		69,76 m²
1,3		110,34 m²
1,4		113,29 m²
1,5		151,29 m²
1,6		66,82 m²
1,7		81,50 m²
2,1		140,72 m²
2,2		70,36 m²
2,3		106,34 m²
2,4		112,09 m²
2,5		134,76 m²
2,6		121,06 m²
3,1		116,88 m²
3,2		64,50 m²
3,3		113,70 m²
3,4		134,76 m²
3,5		121,06 m²
A,1.1		186,82 m²
A,1.2		186,82 m²
A,2.1		169,14 m²
A,2.2		186,82 m²
A,3.1		143,87 m²
A,3.2		183,20 m²
A,3.3		217,50 m²
C1		73,88 m²
C2		100,88 m²
CS		67,50 m²
		977,97 m²

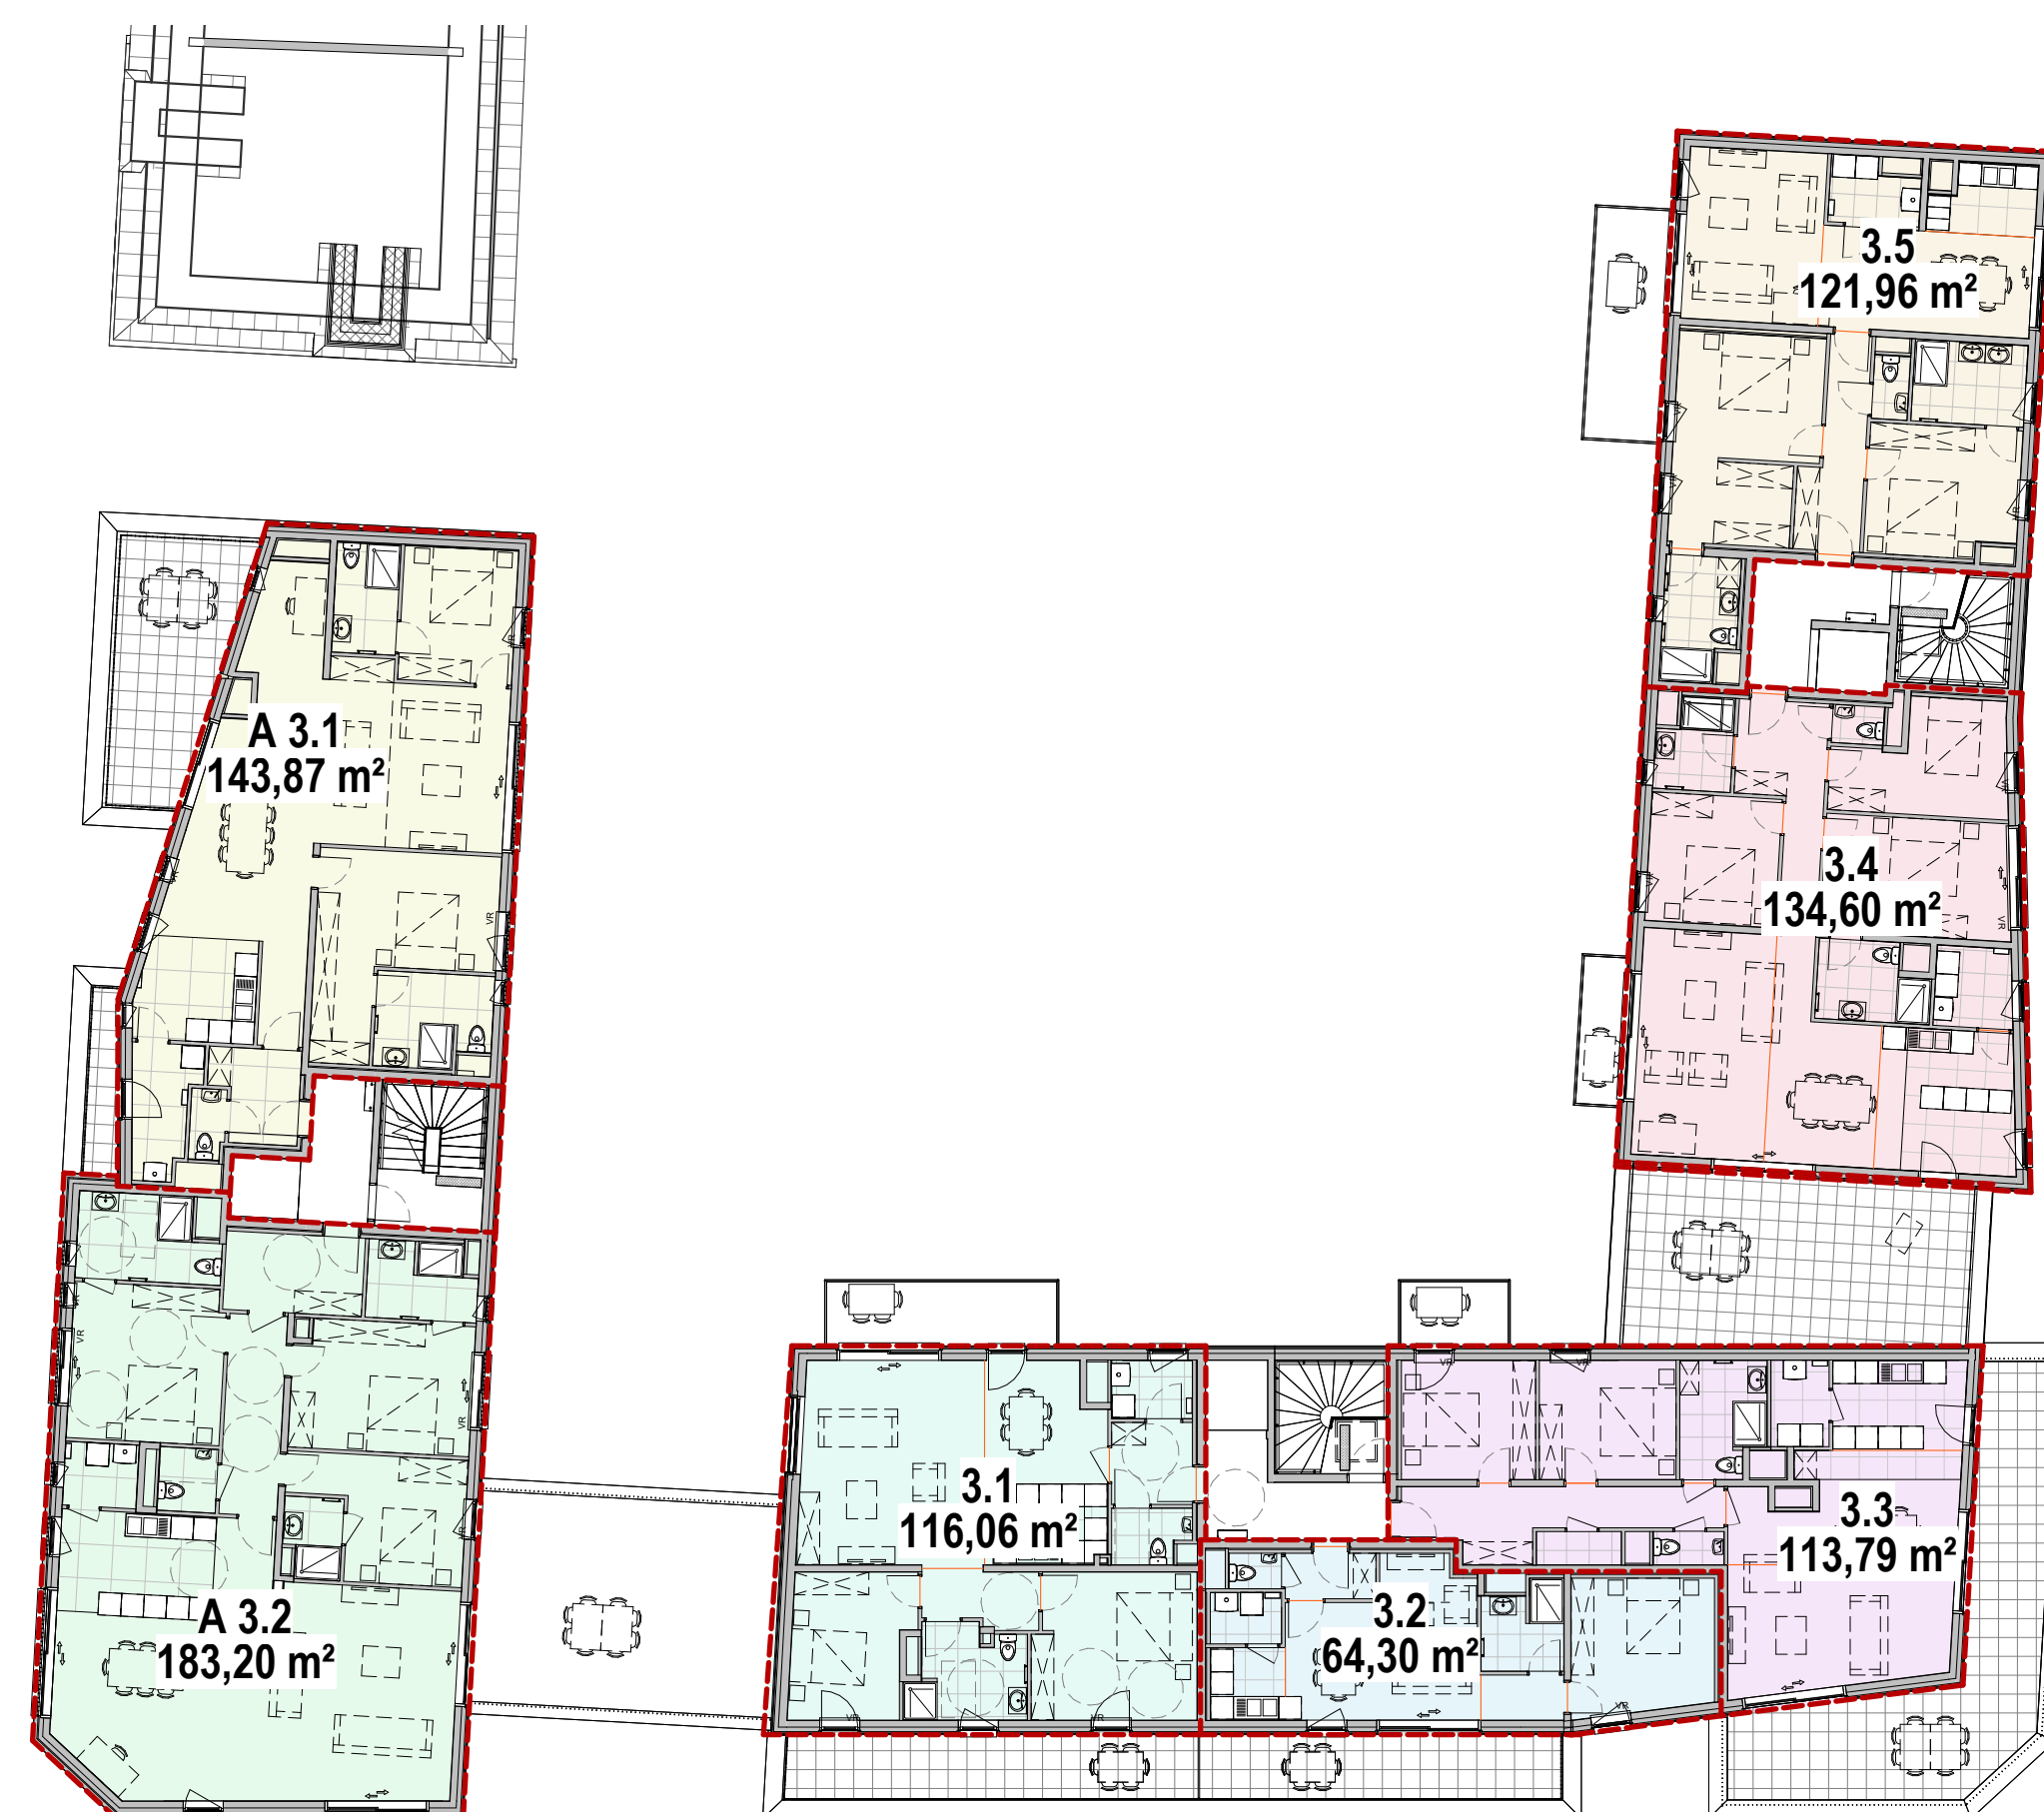

Maître d'oeuvre: MAES Architectes - Urbanistes
2, place Genevières 59000 LILLE
B-3 803 Gorsein
Tél: 03 20 09 11 00.